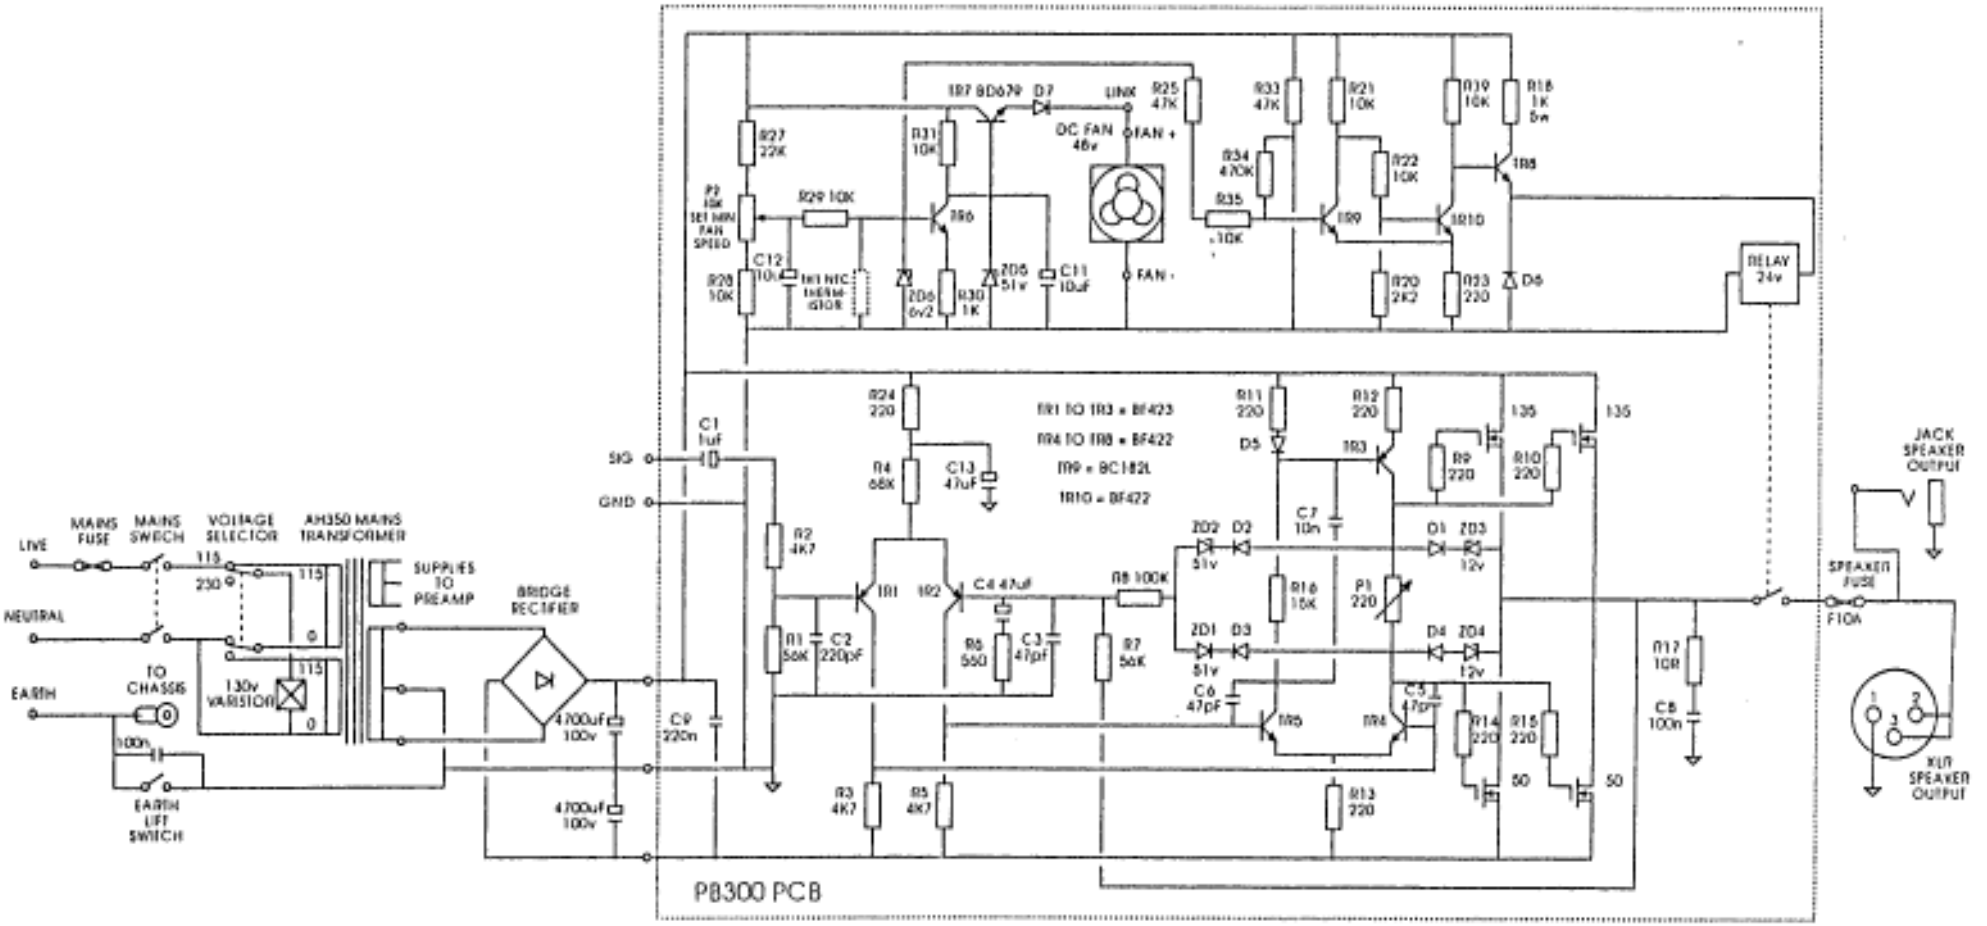

TRACE ELLIOT Ltd GALLIFORD ROAD MALDON, ESSEX, CM9 7XD, ENGLAND	TITLE:- AH350 OUTPUT STAGE CIRCUIT DIAGRAM		
	DRAWN C.BUTTON	DATE 28.10.92	DWG No AH350/1